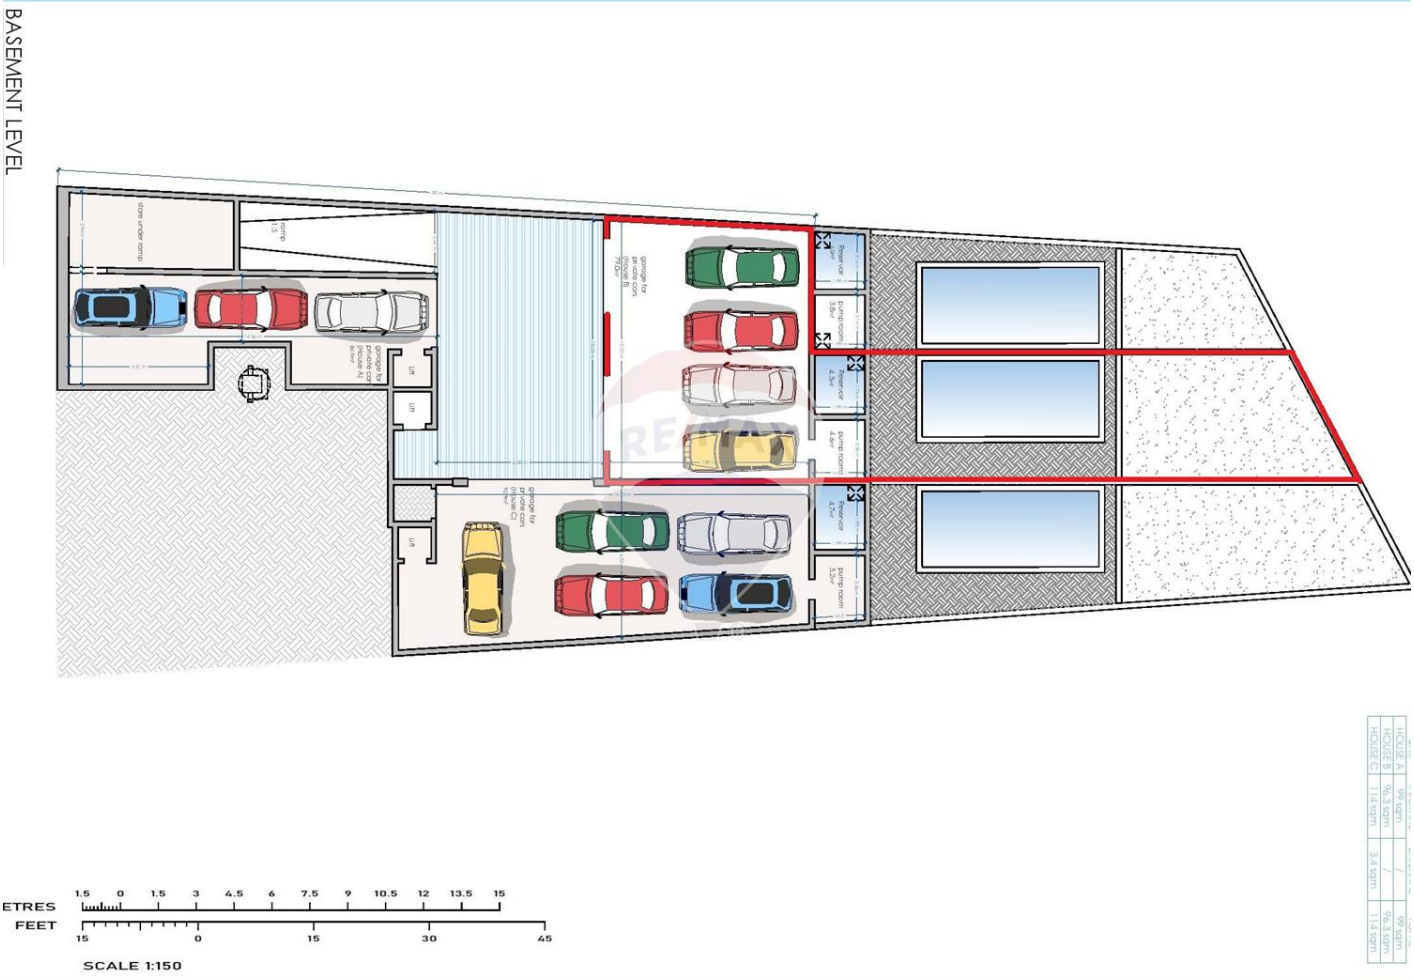
Terraced House in Gozo - Nadur

Gozo - Nadur, Gozo



€955,000

Reference No: 240031047-1340

Total Rooms: **6**

Floor Area (m??) : **277**

Bathrooms: **1**

Bedrooms: **3**

Terraced House - For Sale - Gozo - Nadur

Nestled in the serene village of Nadur, this house of character offers a unique opportunity to create your dream home. Designed with a thoughtful layout, the ground floor features a combined kitchen, dining, and living area that seamlessly opens onto a large pool area with a garden, providing uninterrupted country views. This floor also includes a bedroom and a bathroom for convenience. Ascending to the first floor, you'll find two spacious bedrooms, both boast ensuite facilities. The main bedroom also includes a walk-in wardrobe and access to a terrace, perfect for enjoying the guaranteed scenic views. The upper roof level houses a washroom for added practicality. Additionally, this property offers a basement with a large lock-up garage, ensuring ample storage and secure parking. This house promises to be a tranquil retreat with its blend of traditional charm and modern amenities, set against the backdrop of Gozo's picturesque countryside.

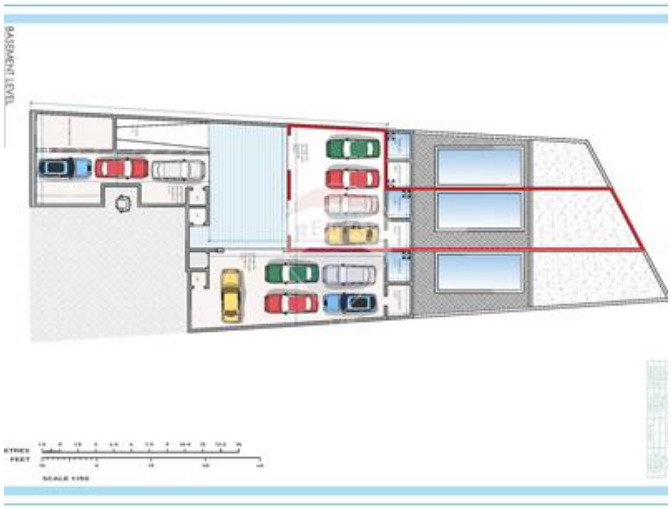
Features

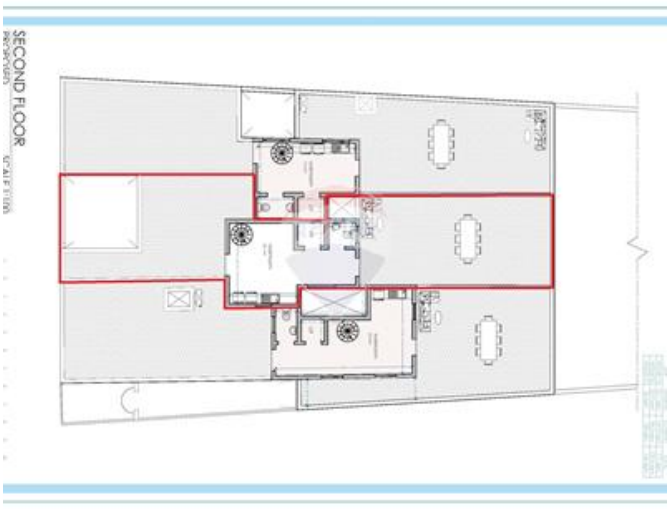
- En Suite
- Pool
- Air Space
- Well
- Deck
- Entrance Hall
- Terrace
- Space For Pool
- Balcony
- Roof Terrace

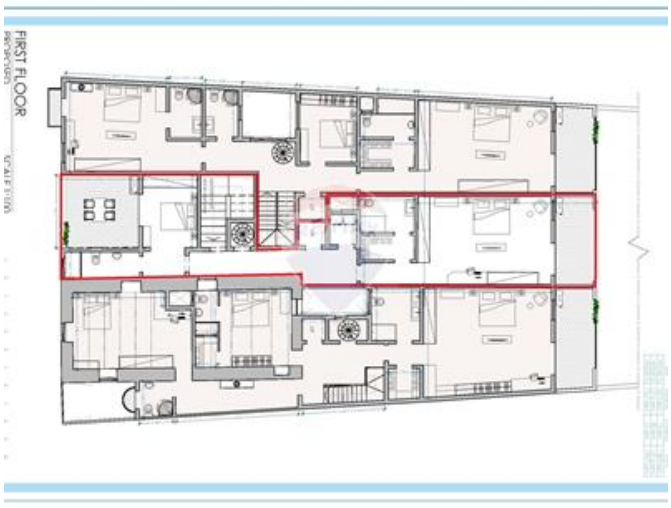
Rooms

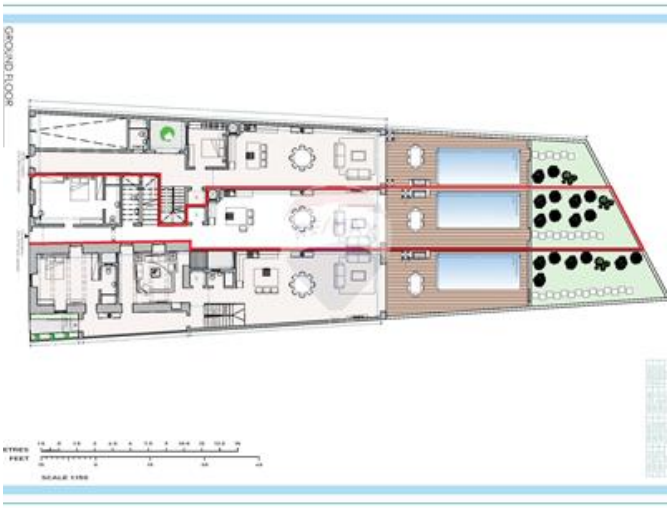
- Kitchen/Living/Dining : 12.5 x 4.91 m (61.38 m2)
- Double Bedroom : 5.74 x 4 m (22.96 m2)
- Double Bedroom : 4.18 x 3 m (12.54 m2)
- Double Bedroom : 4.91 x 3.2 m (15.71 m2)
- Bathroom : 2.5 x 1.2 m (3 m2)
- Open Space : 17.5 x 4.91 m (85.92 m2)
- Laundry : 4.43 x 3.44 m (15.24 m2)

Gallery


BASEMENT LEVEL


SECOND FLOOR


FIRST FLOOR


GROUND FLOOR


FRONT ELEVATION
PROPOSED
SCALE 1:100







Joseph Cassar
REMAX Property Centre - Victoria

M: 79280502
E: joseph@remax.com.mt
T: 21566284

REMAX Property Centre - Victoria
11,Independence Square, Gozo - Victoria, Malta