


Apartment in Gozo - Xewkija



Gozo - Xewkija, Gozo

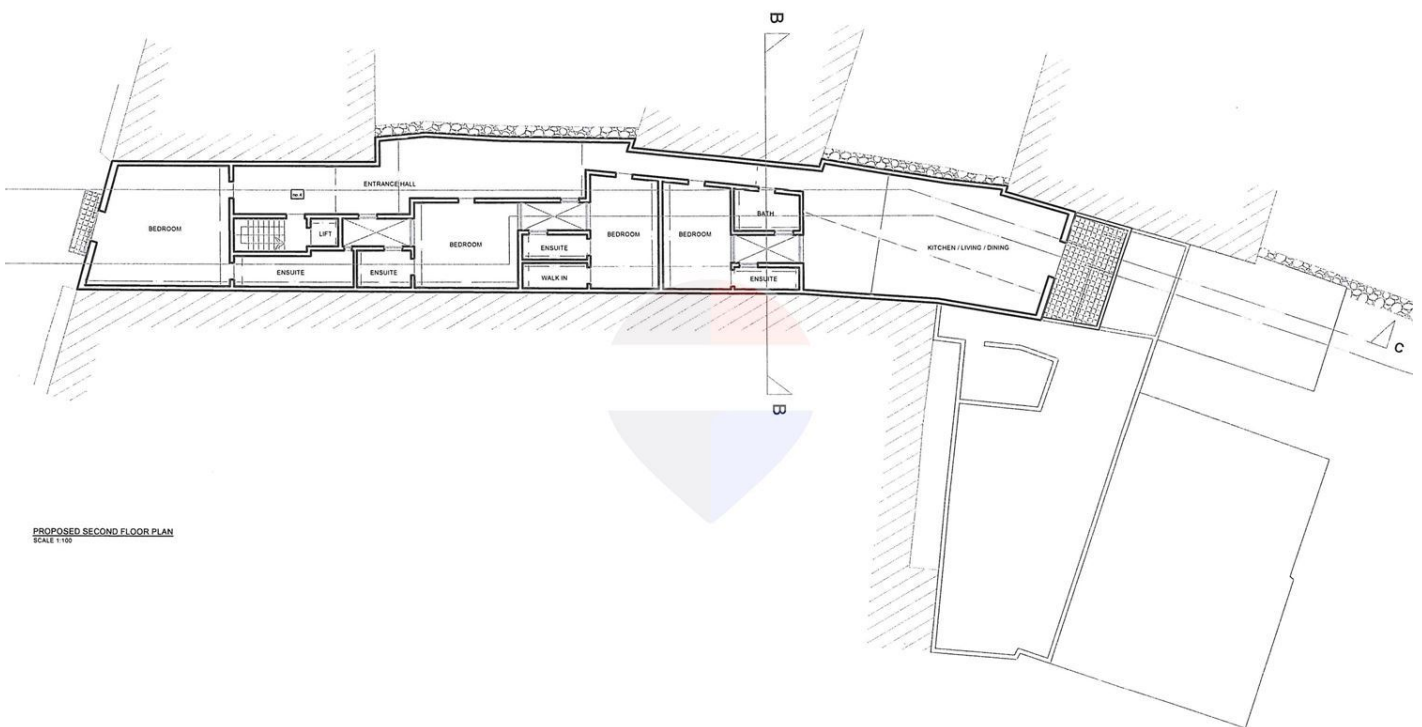

PROPOSED SECOND FLOOR PLAN
SCALE 1:100

€380,000

Reference No: 240031047-1671

 Total Rooms: **10**

 Floor Area (m²) : **290**

 Bathrooms: **5**

 Bedrooms: **4**

Apartment - For Sale - Gozo - Xewkija

Located on the second floor of this quiet residential development, this remarkably spacious apartment offers an expansive layout sold in shell form state. The property opens into a central entrance hallway that connects four well-proportioned bedrooms, multiple private en-suite bathrooms, a main family bathroom, and dedicated walk-in wardrobe space. The plan extends into an impressive, open-plan kitchen, living, and dining area at the rear, which leads directly onto a private balcony/terrace space. Offered as a blank canvas, this residence provides total flexibility to customize all interior finishes, fixtures, and design elements to your personal preference. This property also comes with a car space.

Features




- ✓ Lift
- ✓ Entrance Hall
- ✓ Balcony
- ✓ En Suite
- ✓ Terrace

Rooms

- ✓ Kitchen/Living/Dining : 1 x 1 m (1 m2)
- ✓ Double Bedroom : 1 x 1 m (1 m2)
- ✓ Double Bedroom : 1 x 1 m (1 m2)
- ✓ Double Bedroom : 1 x 1 m (1 m2)
- ✓ Double Bedroom : 1 x 1 m (1 m2)
- ✓ Bathroom : 1 x 1 m (1 m2)
- ✓ Bathroom Ensuite : 1 x 1 m (1 m2)
- ✓ Bathroom Ensuite : 1 x 1 m (1 m2)
- ✓ Bathroom Ensuite : 1 x 1 m (1 m2)
- ✓ Bathroom Ensuite : 1 x 1 m (1 m2)
- ✓ Open Space : 1 x 1 m (1 m2)

✓ Open Space : 1 x 1 m (1 m²)

Gallery

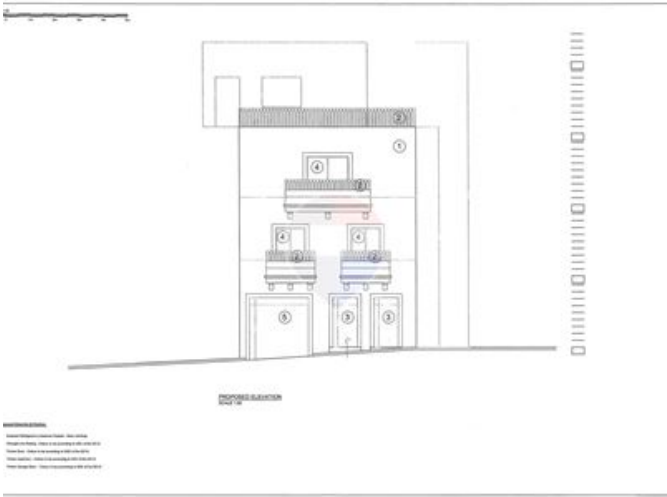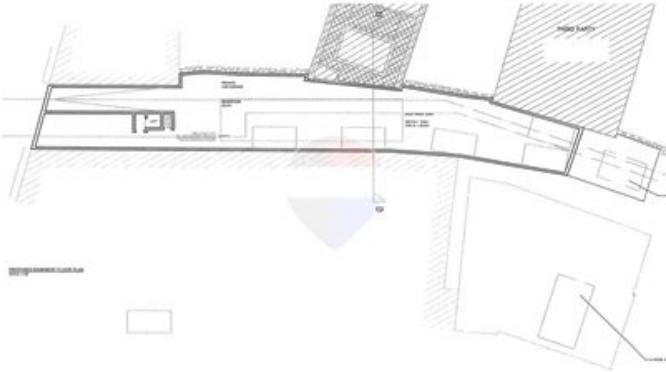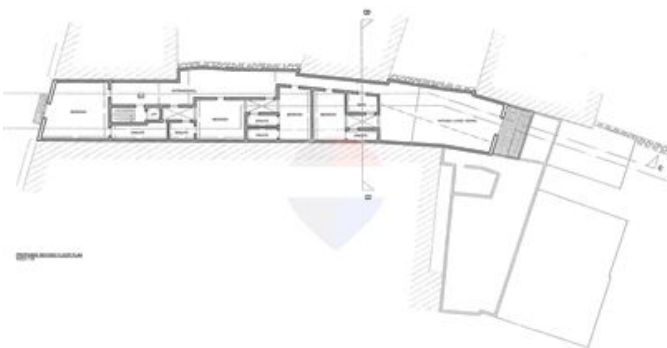



Joseph Cassar

REMAX Property Centre - Victoria

M: 79280502

E: joseph@remax.com.mt

T: 21566284

REMAX Property Centre - Victoria

11, Independence Square, Gozo - Victoria, Malta