

Garage (Residential) in Gzira



Gzira, Sliema and St Julians Surroundings



€850,000

Reference No: 240501001-968

 Total Rooms: **0**

 Floor Area (m²) : **220**

 Bathrooms: **0**

 Bedrooms: **0**

Garage (Residential) - For Sale - Gzira

Exclusively listed with RE/MAX, this street-level, freehold garage in a prime location in Gzira accommodates up to 10 cars and is conveniently situated close to all amenities and daily necessities. Offering excellent potential, the property may also be suitable for commercial use, subject to the necessary permits and approvals. An ideal opportunity for those seeking a spacious parking facility or an investment with future potential in a central location. For more information or to arrange a viewing, contact us on 77218747.

Features

- ✓ Electricity Utility
- ✓ 3 Phase Electricity

Rooms

- ✓ Garage : 34.84 x 6.31 m (219.84 m²)


Gallery



Scale 1:100

TRIO L-TRAPPE STADIUM

10 SECOND FLOOR PLAN
Scale 1:100

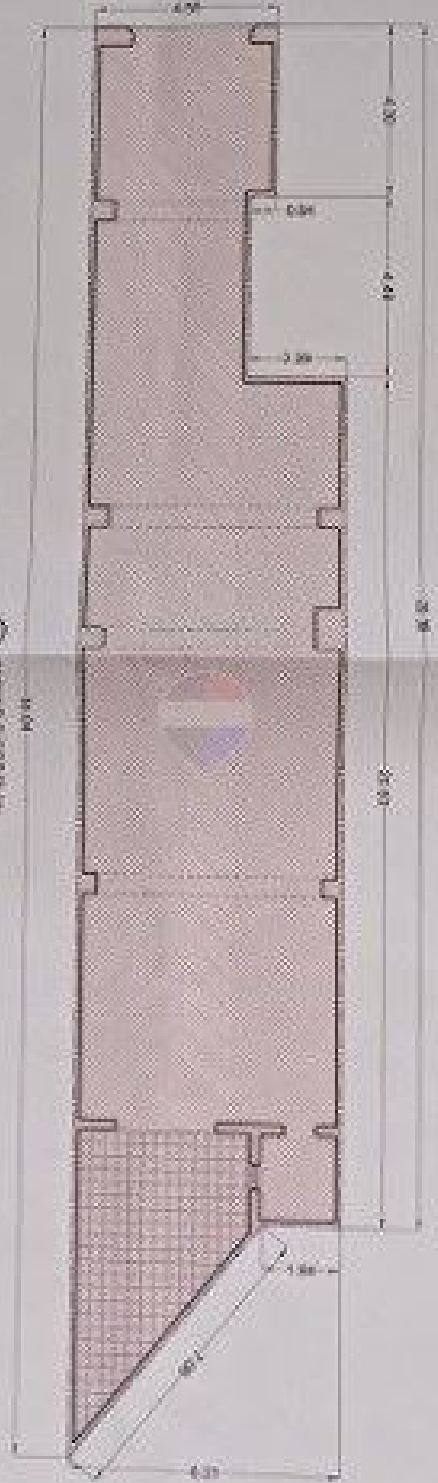



Gordon Agius

REMAX Landmark - Madliena

M: 99446552

E: gordon@remax.com.mt

T: 27564327

REMAX Landmark - Madliena

47, Triq il-Gladjoli, Madliena, Malta