
Maisonette in Kappara

Kappara, Sliema and St Julians Surroundings

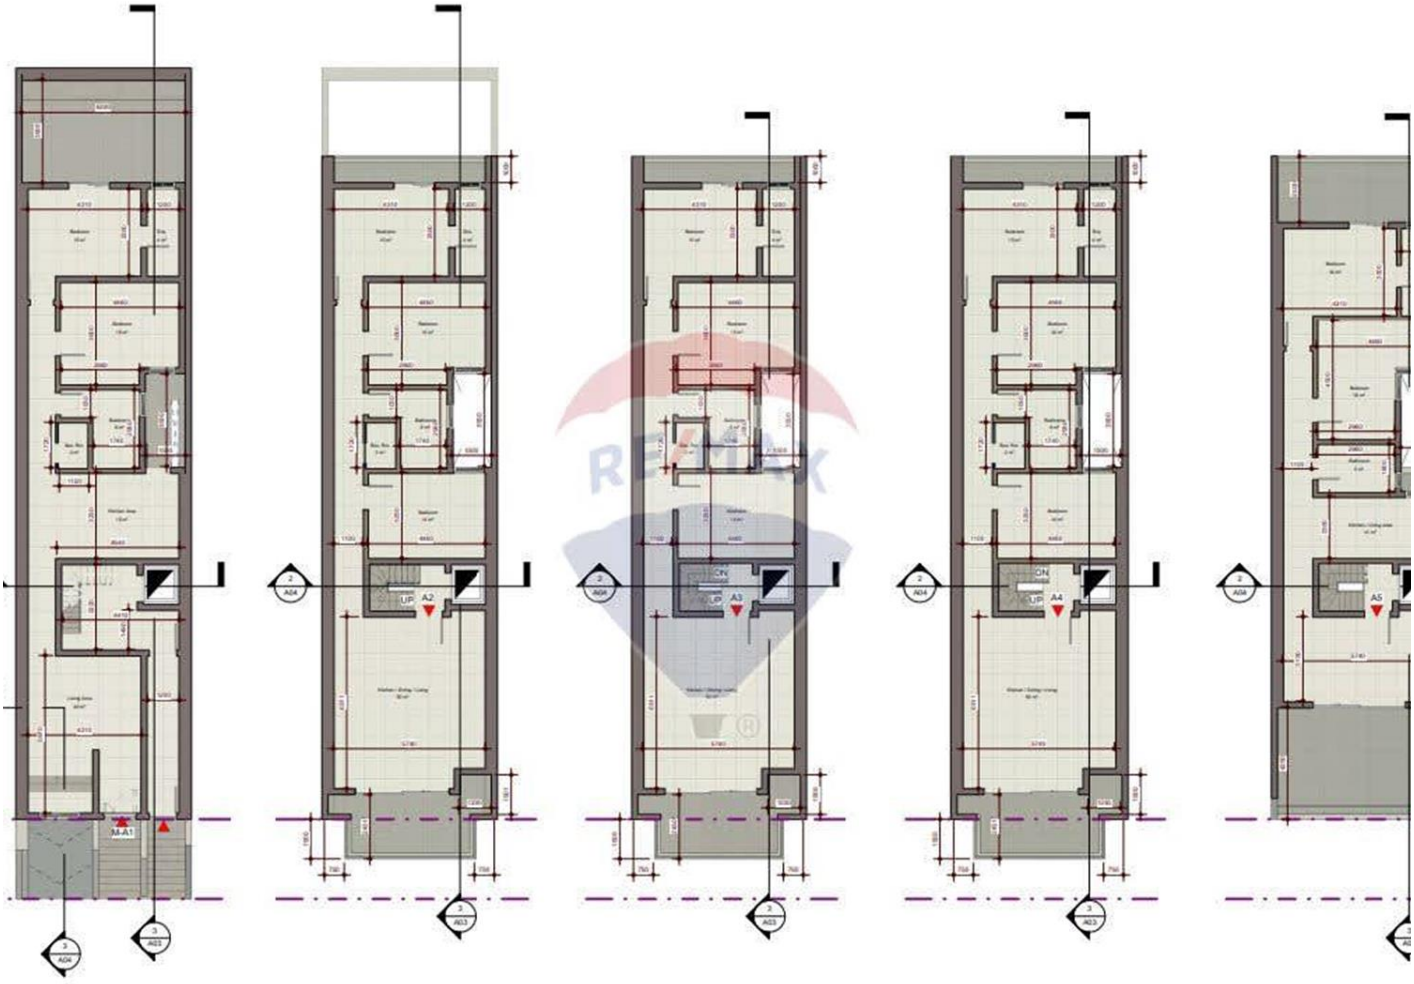

€470,000

Reference No: 240521001-11034

Total Rooms: **7**

Floor Area (m²) : **146**

Bathrooms: **2**

Bedrooms: **2**

Maisonette - For Sale - Kappara

New Development of this small block of 5. Property comes in the form of an open plan kitchen, living, Dining. Moving is a box room, main bathroom and 3 bedrooms with master having en-suite. Higher floor apartments enjoy views and all units have a decent sized outdoor terrace. Will be sold Finished including doors and bathrooms. Freehold.

Features

- Lift
- Electricity Utility
- Service Lift
- Balcony
- En Suite
- 3 Phase Electricity
- Double Glazed

Rooms

- Kitchen : 3.2 x 3.7 m (11.84 m2)
- Living/Dining : 4.3 x 5.9 m (25.37 m2)
- Double Bedroom : 4.3 x 3.3 m (14.19 m2)
- Double Bedroom : 4.4 x 3.9 m (17.16 m2)
- Box Room : 1.1 x 1.7 m (1.87 m2)
- Bathroom : 2.9 x 1.7 m (4.93 m2)
- Bathroom Ensuite : 1.2 x 3.3 m (3.96 m2)

Gallery


rop. Ground Floor Plan
3 Prop. First Floor Plan
1 : 100
4 Prop. Second Floor Plan
1 : 100
5 Prop. Third Floor Plan
1 : 100
6 Prop. Recessed
1 : 100


1 Prop. Front Elevation
1 : 50
2 Proposed Section Y - Y
1 : 100
3 Section Thro' Ramp
1 : 100



REMAX Connect - Msida
REMAX Connect - Msida

M: 99663322
E: connect@remax.com.mt
T: 99663322

REMAX Connect - Msida
Realco Building, Floor 3,Triq il-Punent, Msida, Malta