
Penthouse Duplex in Sliema

Sliema, Sliema and St Julians Surroundings

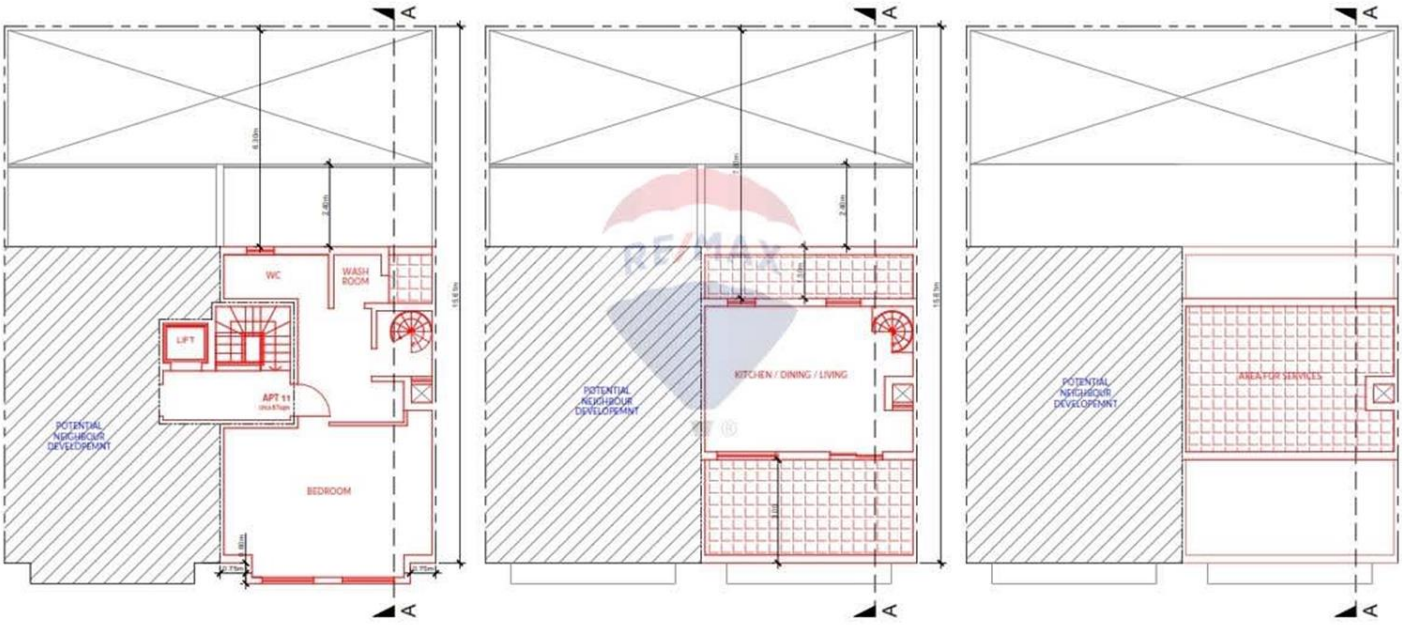

PROPOSED FIFTH FLOOR
scale 1:100

PROPOSED PENTHOUSE LEVEL
scale 1:100

PROPOSED ROOF OVER PENTHOUSE
scale 1:100

€520,000

Reference No: 240521012-870

Total Rooms: **4**

Floor Area (m²) : **87**

Bathrooms: **1**

Bedrooms: **1**

Penthouse Duplex - For Sale - Sliema


Duplex Penthouse measuring approcimetely 87sqm situated just one street off the Tigne Seafront, close to all shops, shopping malls, cafes, restuarants and beaches. this penthouse is set on the 5th and 6th floor of this block. Property comprises of one double bedroom, washroom and laundry room. On the upper floor and open plan kitchen / living /dining enjoying front and back terraces perfect for entertaining. Definitely a great rental investment.

Features

Rooms

- Kitchen/Living/Dining : 5.8 x 4 m (23.2 m2)
- Double Bedroom : 4.7 x 4.1 m (19.27 m2)
- Bathroom : 2.8 x 1.2 m (3.36 m2)
- Laundry : 1.2 x 1.2 m (1.44 m2)

Gallery

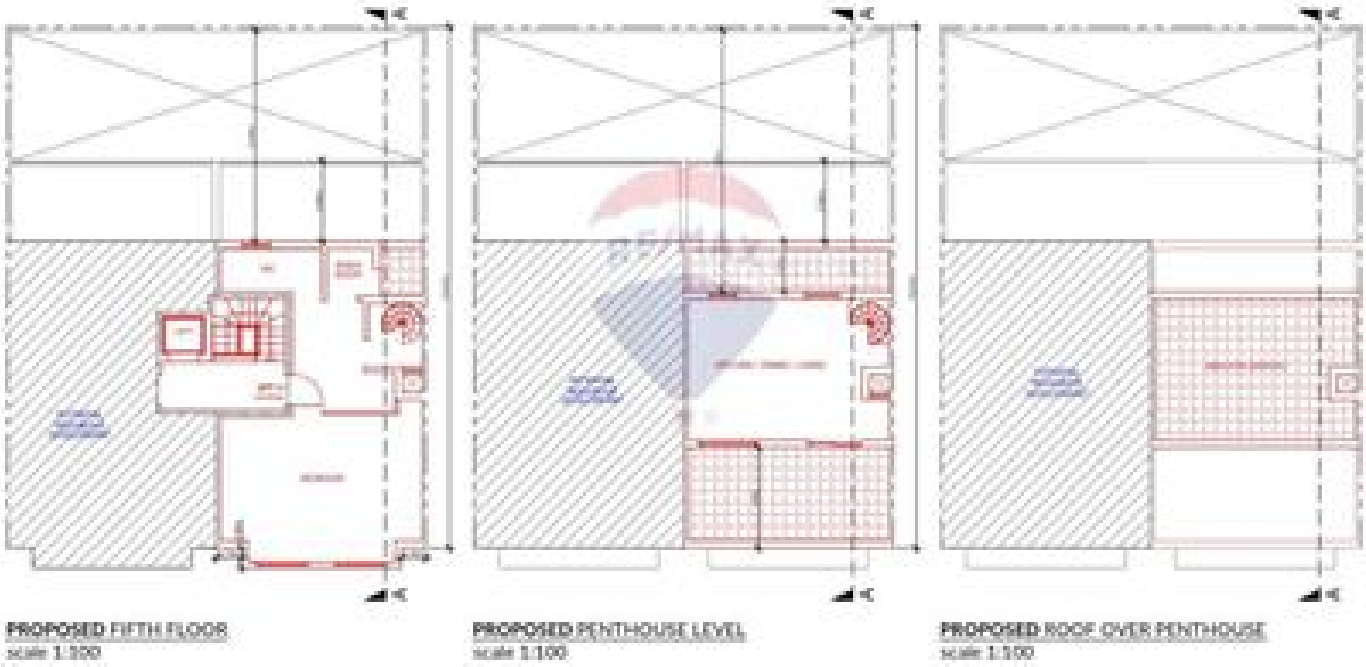
PROPOSED FIFTH FLOOR
scale 1:100
PROPOSED PENTHOUSE LEVEL
scale 1:100
PROPOSED ROOF OVER PENTHOUSE
scale 1:100



Kevin Buttigieg
REMAX Connect - Msida

M: 99495966
E: kevin@remax-malta.com
T: 22471300

REMAX Connect - Msida
Realco Building, Floor 3,Triq il-Punent, Msida, Malta